1 The Colonnade III Site
SCALE: N/S

N

GROSS LEASABLE AREA:
SUITE 9952: 2,268.11 Sq. Ft. SUITE 9973: 3,047.72 Sq. Ft. SUITE 9992: 1,267.86 Sq. Ft. SUITE 9993: 2,126.76 Sq. Ft.

SPATIAL ACUITY
a Bowman company

Headwall_Multi
The Colonnade III - LOD

9801 Frontage Rd, San Antonio, TX 78230

ISSUE 1:	07/10/24

24171TX

A-01

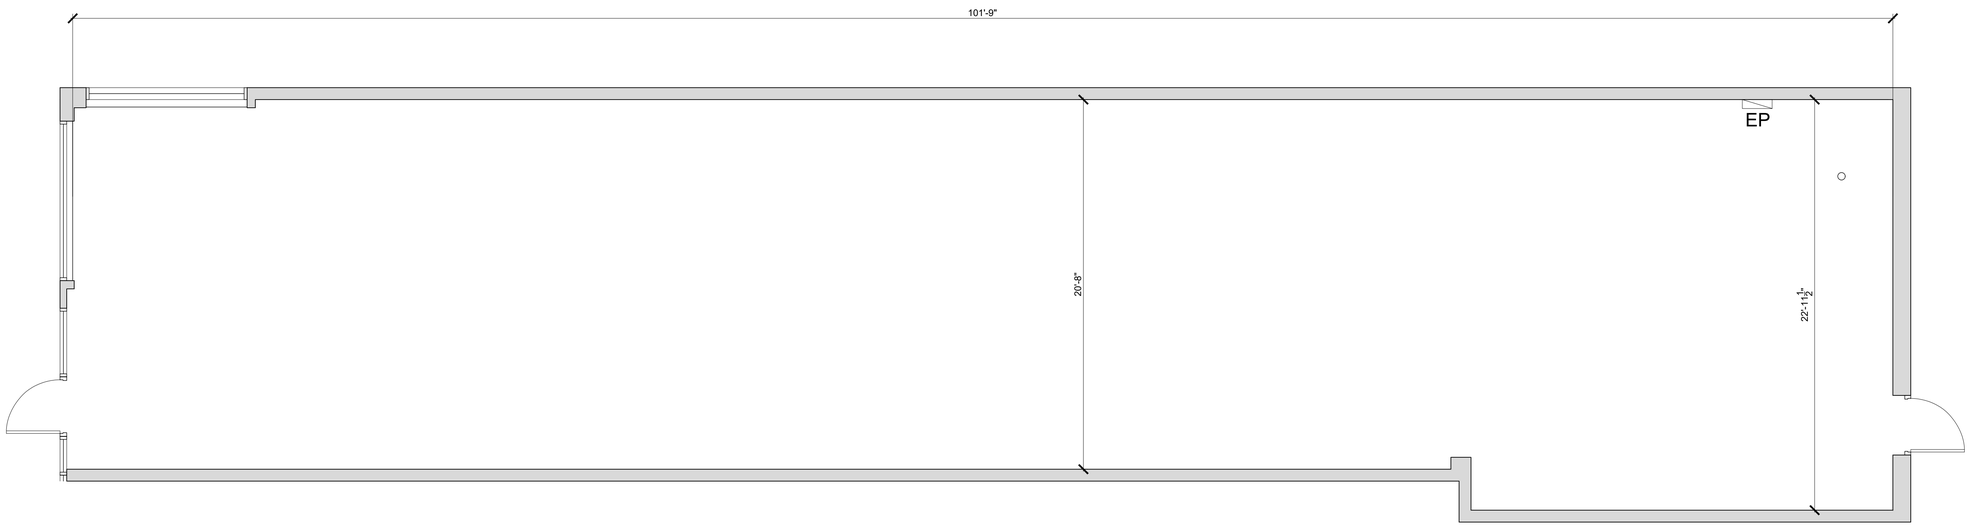

Gross Leasable Area: 2,268.11 Sq. Ft.

1 Suite 9952 Floor Plan
SCALE: 1/4"=1'-0"

SPATIAL ACUITY
a Bowman company

Headwall_Multi
The Colonnade III - LOD

9801 Frontage Rd, San Antonio, TX 78230

ISSUE 1:	07/10/24

24171TX

A-02

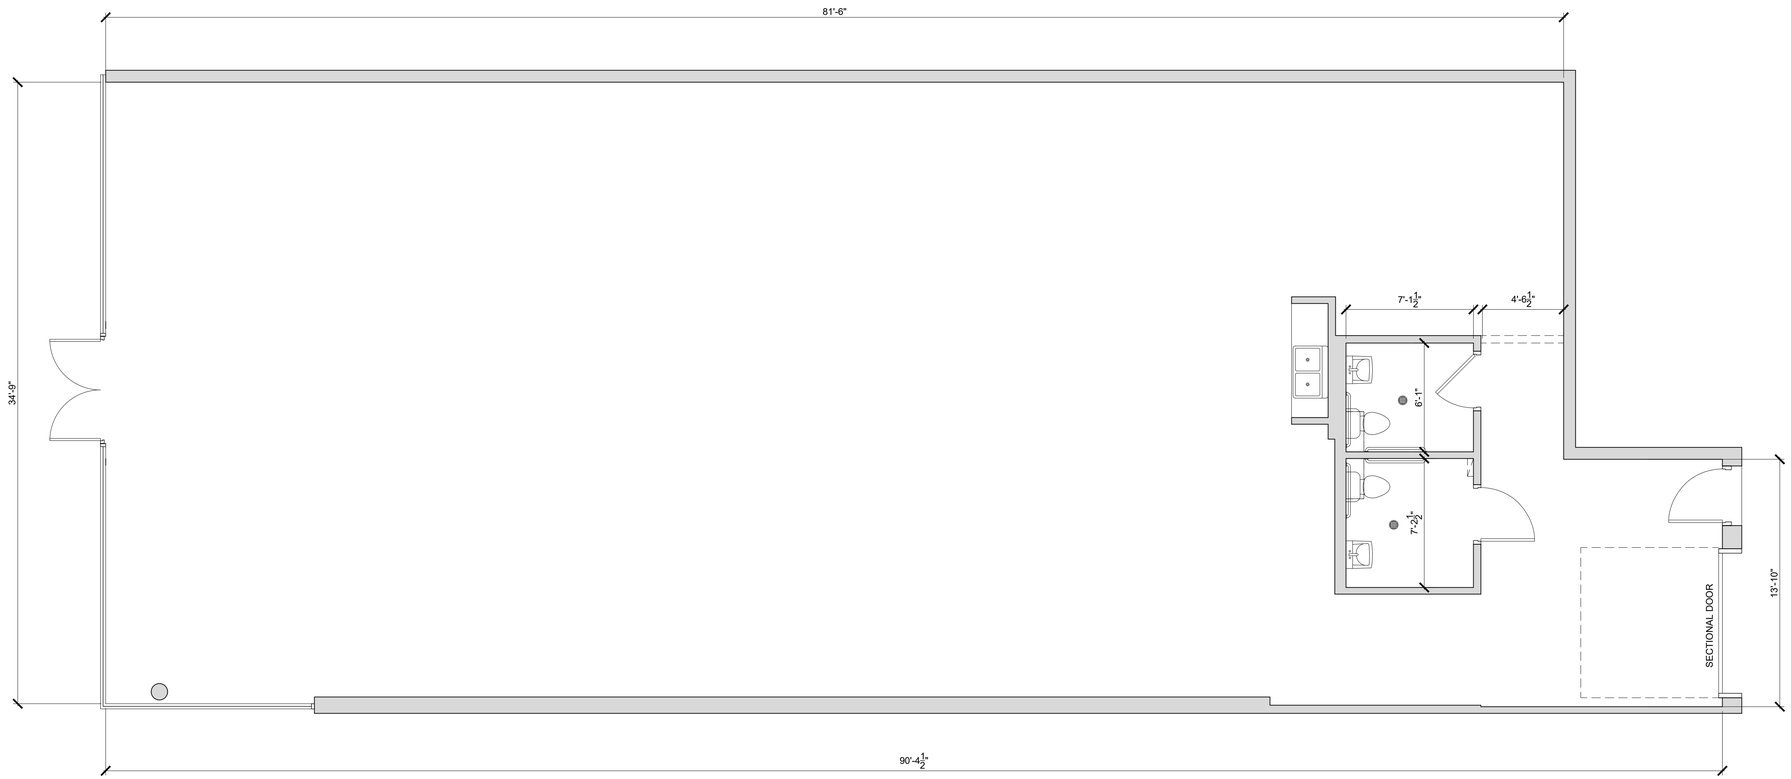

Gross Leasable Area: 3,047.72 Sq. Ft.

1 Suite 9973 Floor Plan
SCALE: 1/4"=1'-0"

SPATIAL ACUITY
a Bowman company

Headwall_Multi
The Colonnade III - LOD
9801 Frontage Rd, San Antonio, TX 78230

ISSUE 1:	07/10/24

24171TX

A-03

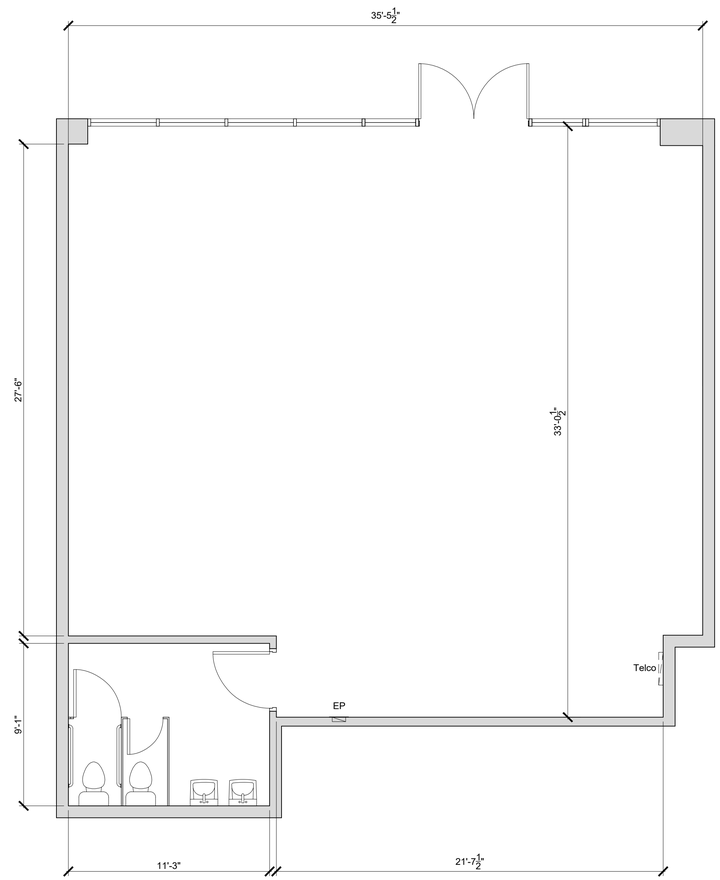

Gross Leasable Area: 1,267.86 Sq. Ft.

1 Suite 9992 Floor Plan
SCALE: 1/4"=1'-0"

SPATIAL ACUITY
a Bowman company

Headwall_Multi
The Colonnade III - LOD

9801 Frontage Rd, San Antonio, TX 78230

ISSUE 1:	07/10/24

24171TX

A-04

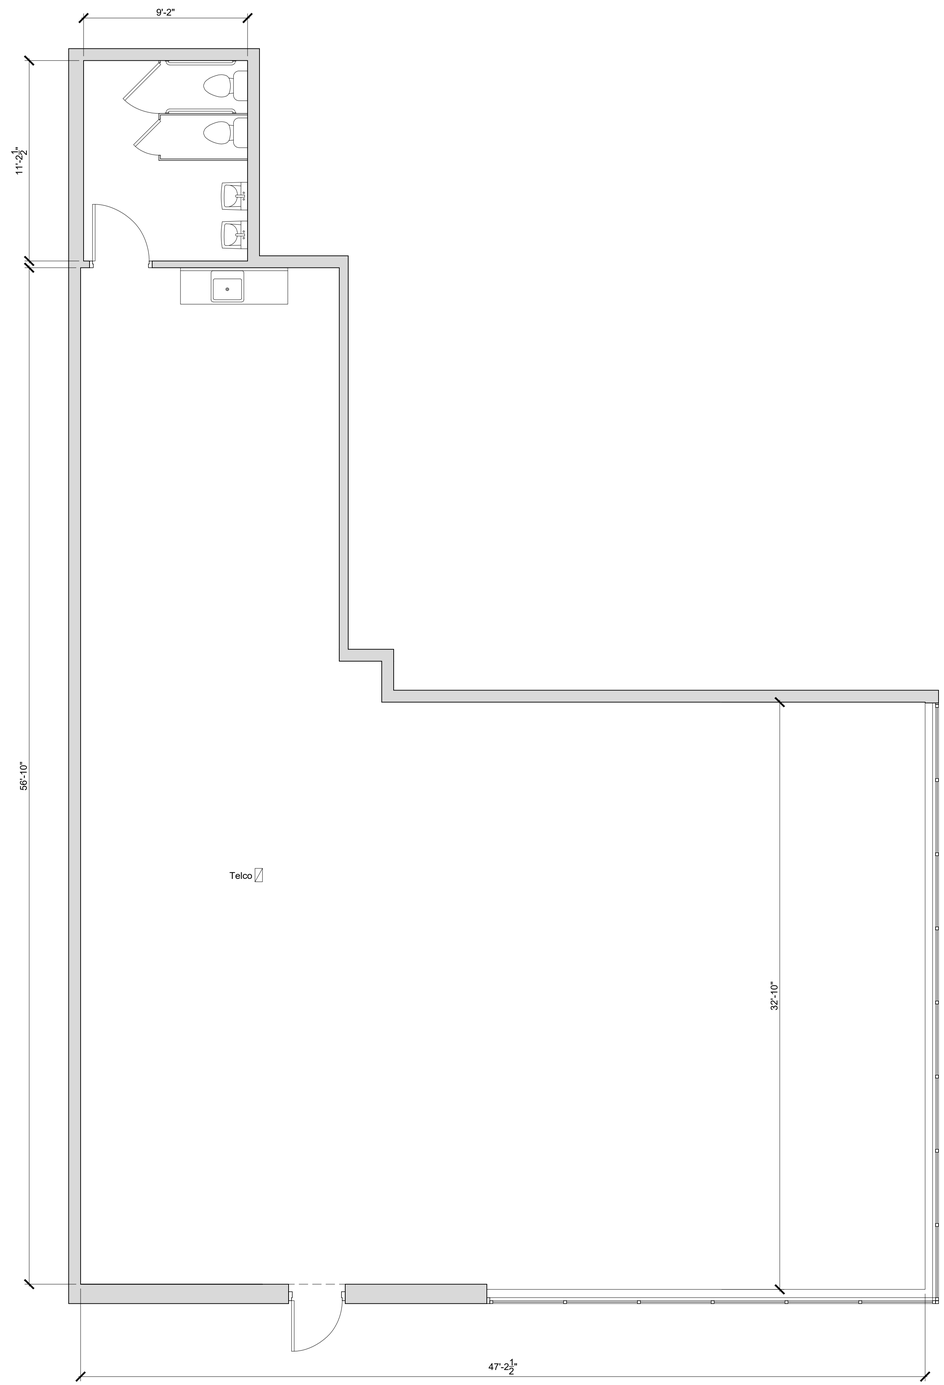

Gross Leasable Area: 2,126.76 Sq. Ft.

1 Suite 9993 Floor Plan
SCALE: 1/4"=1'-0"

SPATIAL ACUITY
a Bowman company

Headwall_Multi
The Colonnade III - LOD

9801 Frontage Rd, San Antonio, TX 78230

ISSUE 1:	07/10/24

24171TX

A-05